PDF Complete
Your complimentary use period has ended. Thank you for using PDF Complete.
Click Here to upgrade to Unlimited Pages and Expanded Features

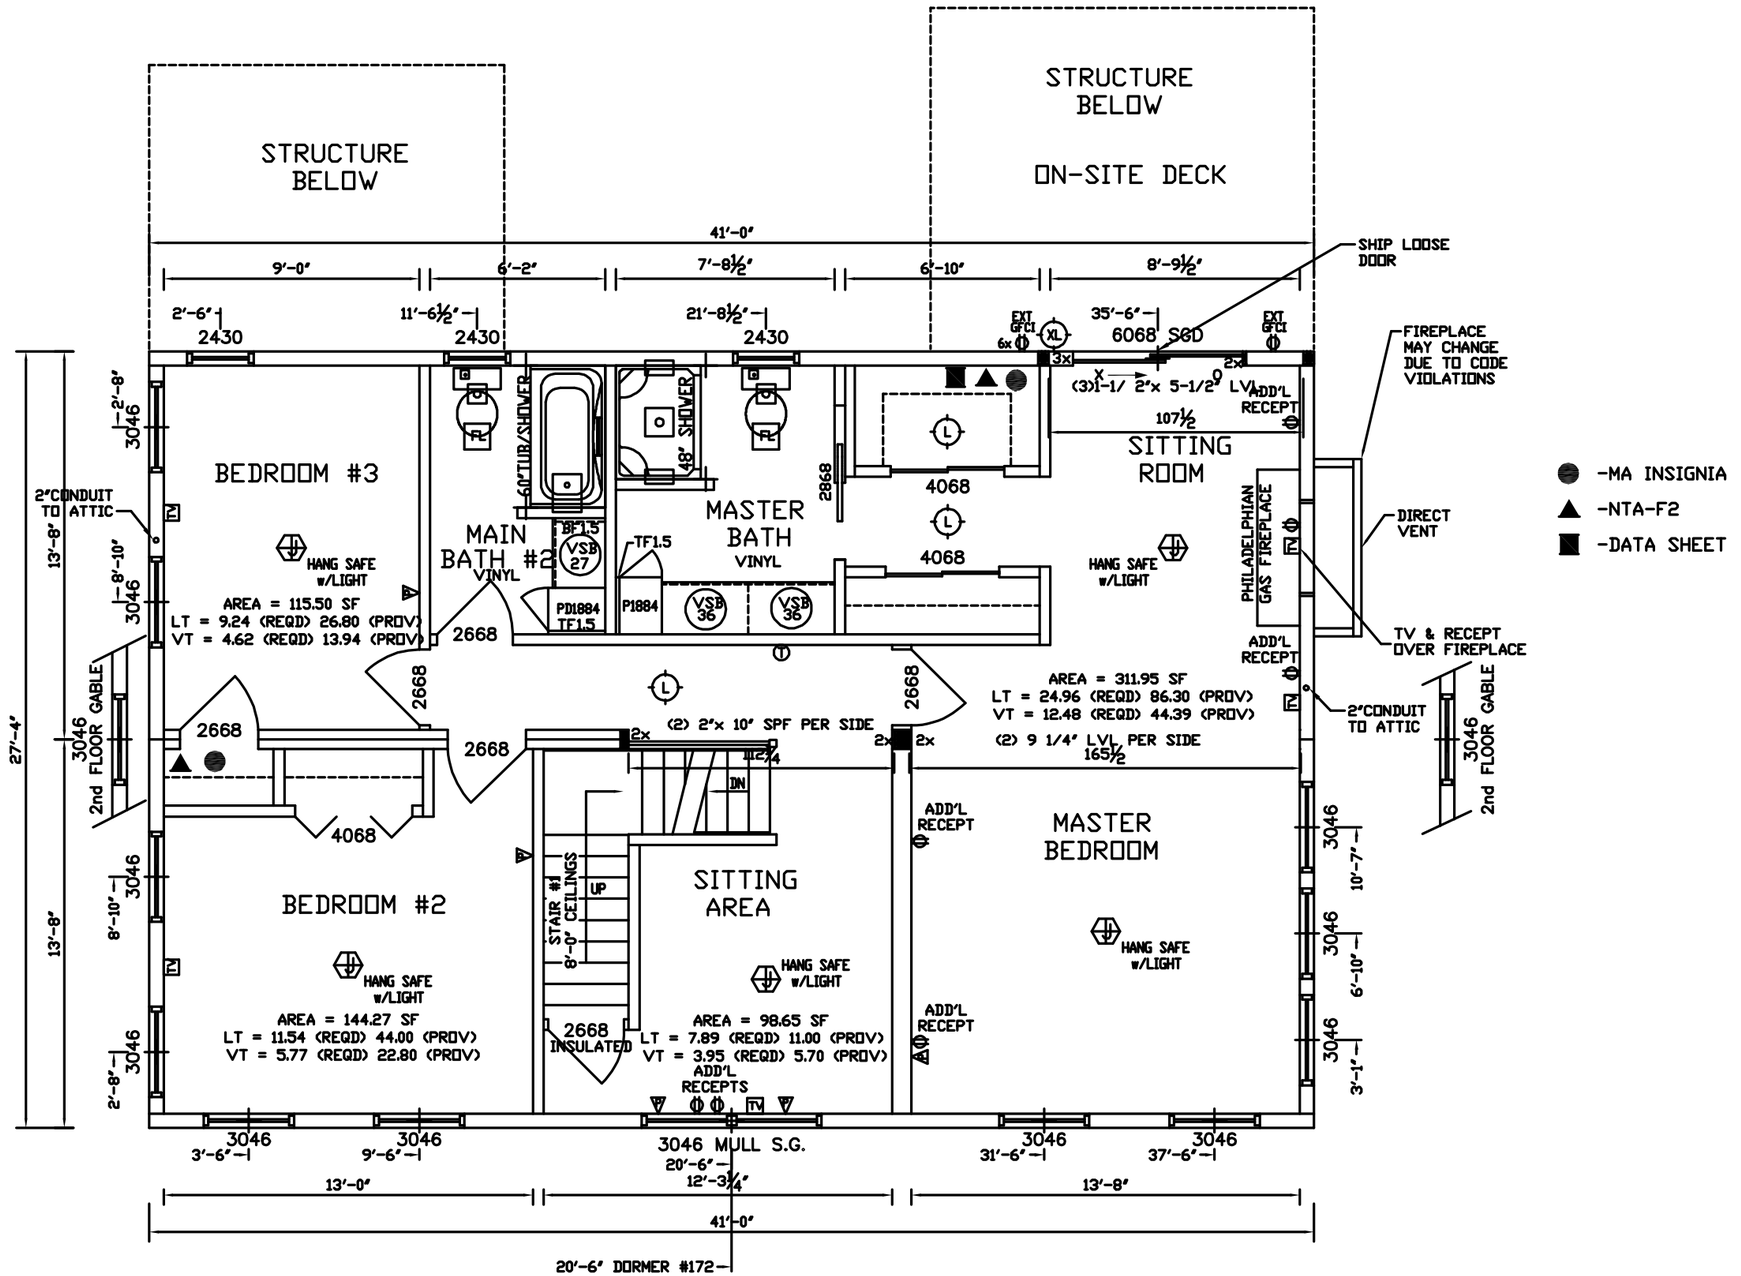

28 WIDE 9/12 TRUSS # 305

NO	DATE	REVISION / DESCRIPTION	BY

RITZ-CRAFT CORPORATION

STARTED:	08/27/07
TO SALES:	08/27/07
SALES:	
DATE:	
CONFIRM COMPLETE:	
PERMIT SET COMPLETE:	

DEALER:	SDC MODULAR
CUSTOMER:	GAFFY
RC REP:	MATT HILL
STATE:	MA

SCALE:	3/16"=1'-0"
DRAWN BY:	V VONNEIDA

PT CUST
2nd FLOOR PLAN

CO #:	1500707
SN:	
SHEET #:	4 OF 10